


NOTES
ALL DIMENSIONS ARE IN mm (UNO)
INTERMEDIATE STRAINER POSTS TO BE USED ON STRAIGHT RUNS OVER 100m

Jacksons

FINE FENCING

Stowting Common
Near Ashford,
KENT. TN25 6BN
Telephone : 01233 750393
Fax: 01233 750403
Int. Tel : +44 (0)1233 750393

This Drawing Is The Property Of H.S. Jackson & Son (Fencing) Ltd.
And May Not Be Copied Or Reproduced In Any Way Without Prior Written Permission.

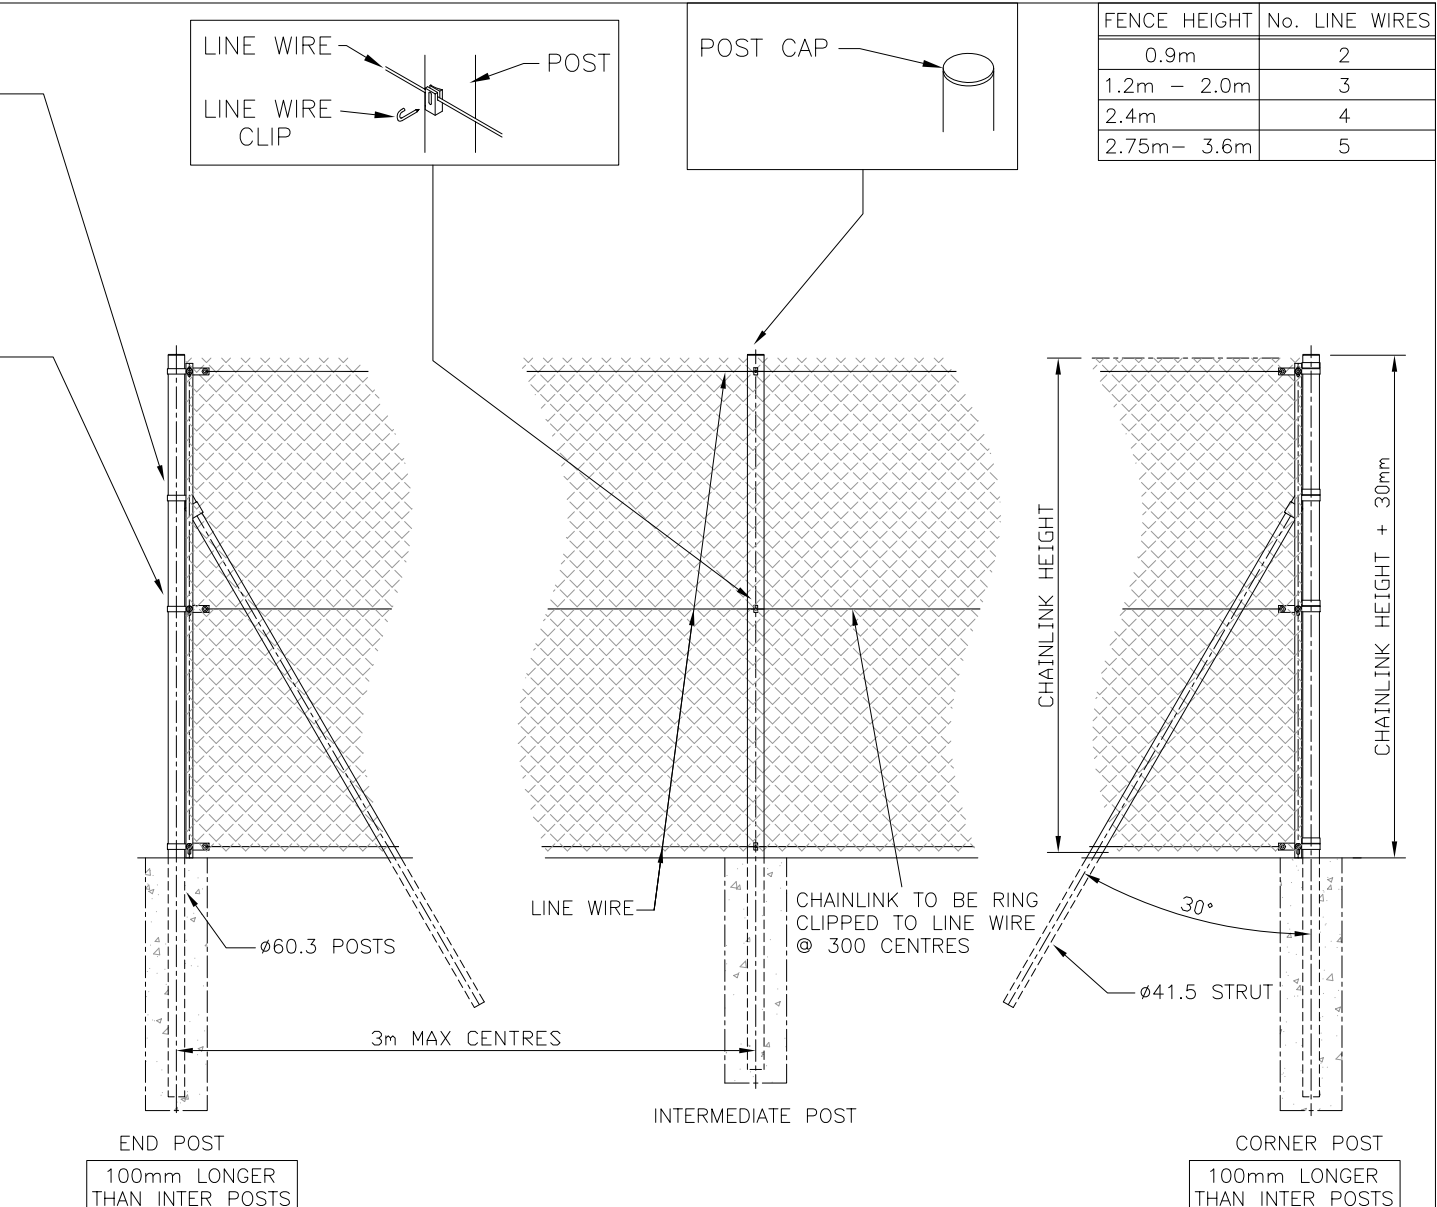

FENCE HEIGHT	No. LINE WIRES
0.9m	2
1.2m - 2.0m	3
2.4m	4
2.75m - 3.6m	5

DO NOT SCALE – IF IN DOUBT ASK

THIS DRAWING IS TO BE USED IN CONJUNCTION WITH INSTALLATION INSTRUCTIONS ON OUR WEBSITE: WWW.JACKSONS-FENCING.CO.UK

5	26/04/10	INT. STRAINERS UP TO 100m ENDS 100mm LONGER UPDATED Offset Straps Deleted Thrust Plates Removed ORIGINAL ISSUE	Drawn Y HALL		TITLE Tubular Chainlink SYSTEM 1 (HEAVY)		
4	22/09/09		Date 30/11/98				
3	16/09/09		Checked		CUSTOMER		Drawing No. 98 J2/01022 Sheet 1 of 2
2	29/09/03		Size A3	Scale N.T.S U.O.S			
1	19/09/01						
0	30/11/98						